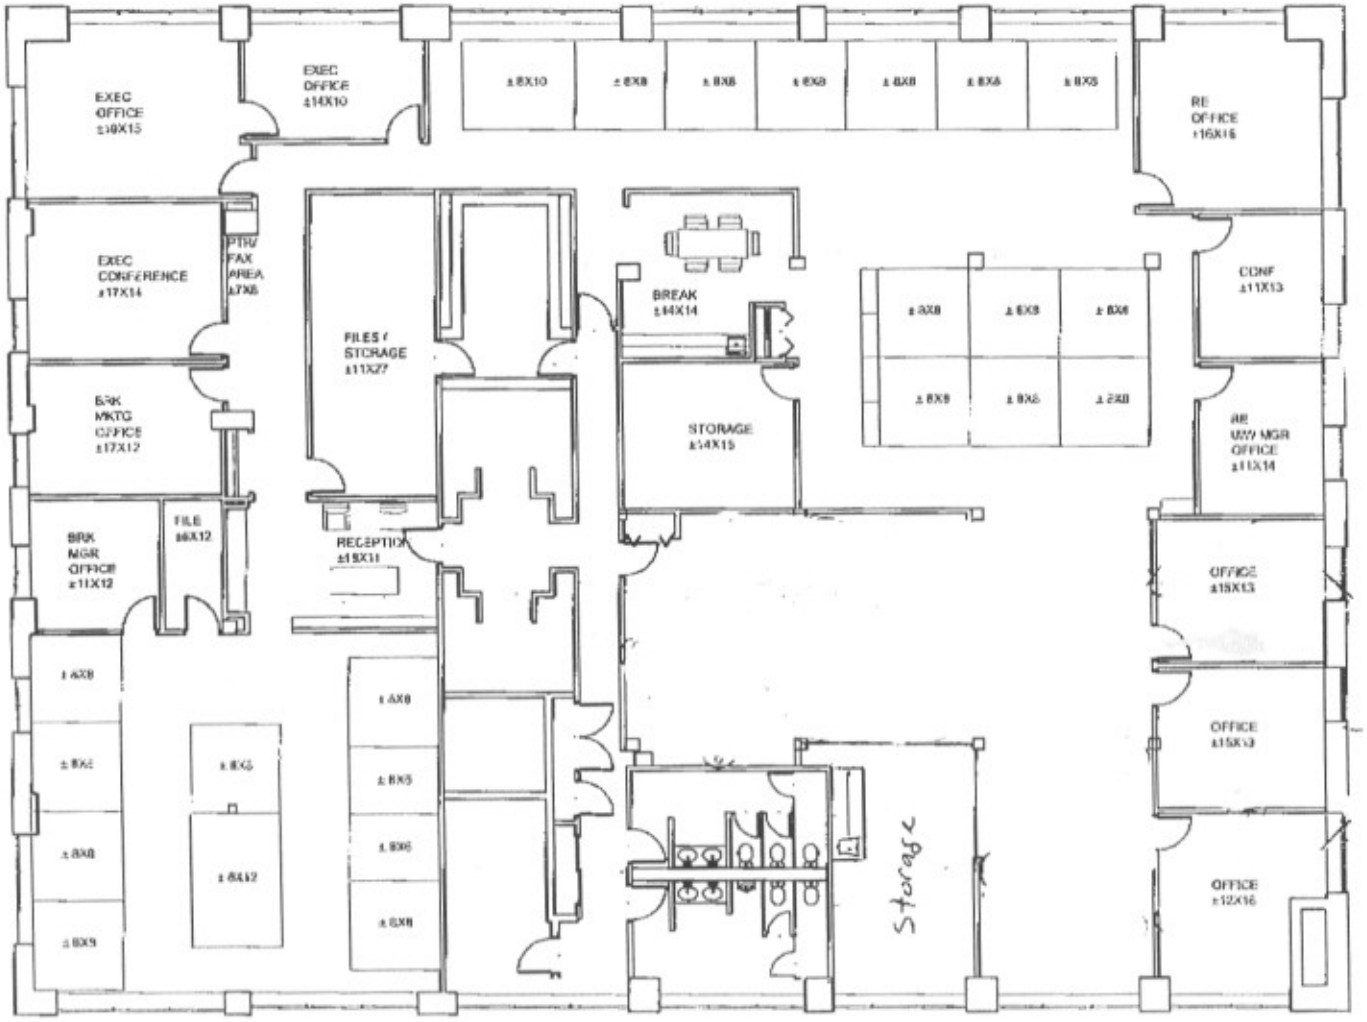

zpda ARCHITECTS

118 South Clinton
7th FLOOR
PROPOSED SPACE PLAN

REMARKS:
7th FLOOR PROPOSED SPACE PLAN

Scale: N.T.S.	NORTH
zpda Project No. 04A052.00	SP7-1
Date: 03.21.07 / By: MA	SHEET NO.